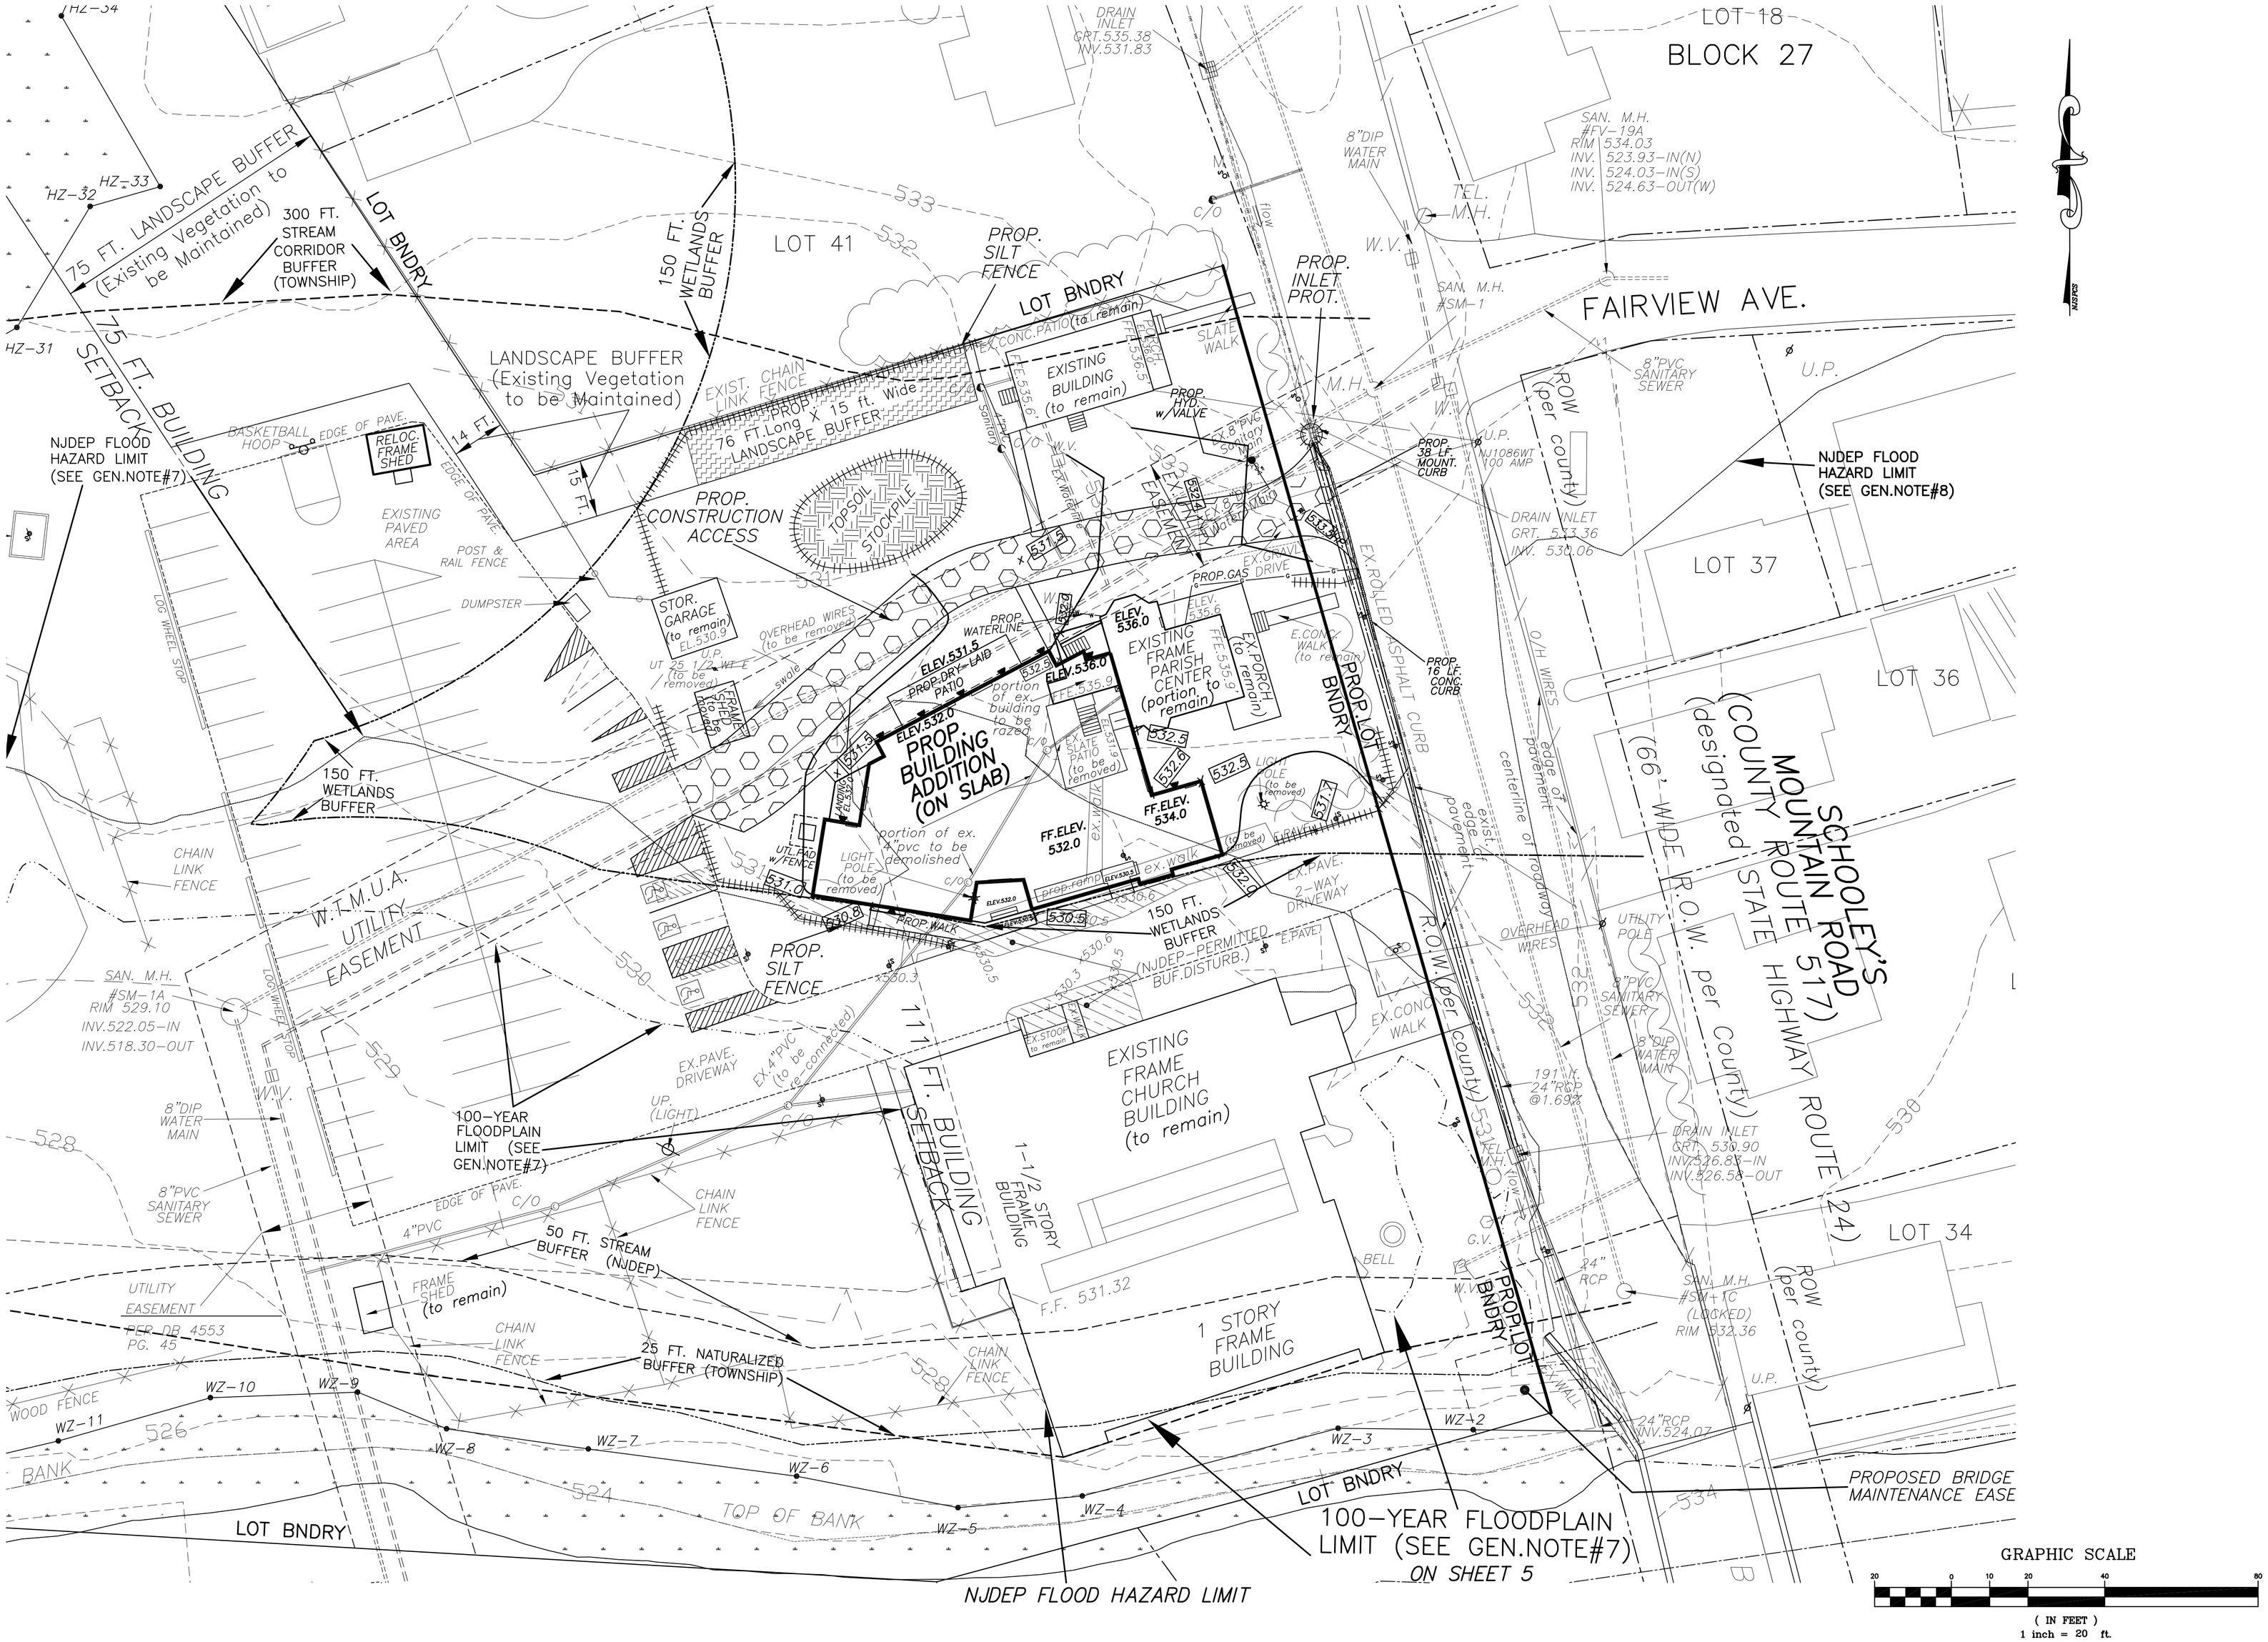

Civil Engineers
Land Surveyors &
Professional Planners

YANNACCONE VILLA & ALDRICH, LLC

460 MAIN STREET, P.O. BOX 459
CHESTER, NEW JERSEY 07930
PHONE: 908-879-6646
FAX: 908-879-8591

N.J. STATE BOARD OF P.E. & L.S.
CERTIFICATION OF AUTHORIZATION
No. 24GA27934500

CRAIG R. VILLA
N.J. PROFESSIONAL ENGINEER
NO. 26381 DATE 04/09/10

NOT VALID WITHOUT SIGNATURE AND RAISED SEAL

NO.	DATE	REVISION
7	04/09/10	ISSUED FOR PERMIT REVIEW
6	02/26/10	REISSUE
5	02/01/10	ISSUED FOR BIDS
4	01/25/10	REISSUE
3	11/06/09	REISSUE
2	02/23/09	REVISE PER TWP.ENGR.REV.12/31/08
1	12/23/08	REISSUE

PROJECT TITLE :
ZION EVANGELICAL LUTHERAN CHURCH
~ PARISH CENTER ADDITION ~
PRELIMINARY & FINAL MAJOR SITE PLANS
11 SCHOOLEYS MOUNTAIN ROAD
LOTS 42, 43, 44, 50 ~ BLOCK 33
WASHINGTON TOWNSHIP
MORRIS COUNTY, NEW JERSEY

SHEET TITLE :
SOIL EROSION & SEDIMENT CONTROL PLAN

DRAWN BY:	DATE:
CJD	OCT. 13, 2008
CHECKED BY:	SCALE:
CRV	1" = 20'

W.O. 206095
F.B. –

FILE:

COMP FILE:
I:ENG\206095\206095-SITEPLAN-REV7.DWG

SHEET 13 OF 15